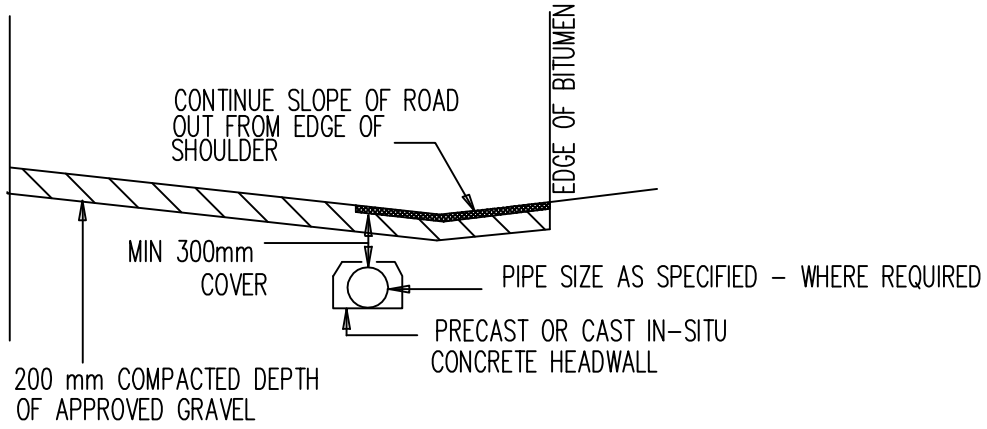

SECTION – Not to Scale

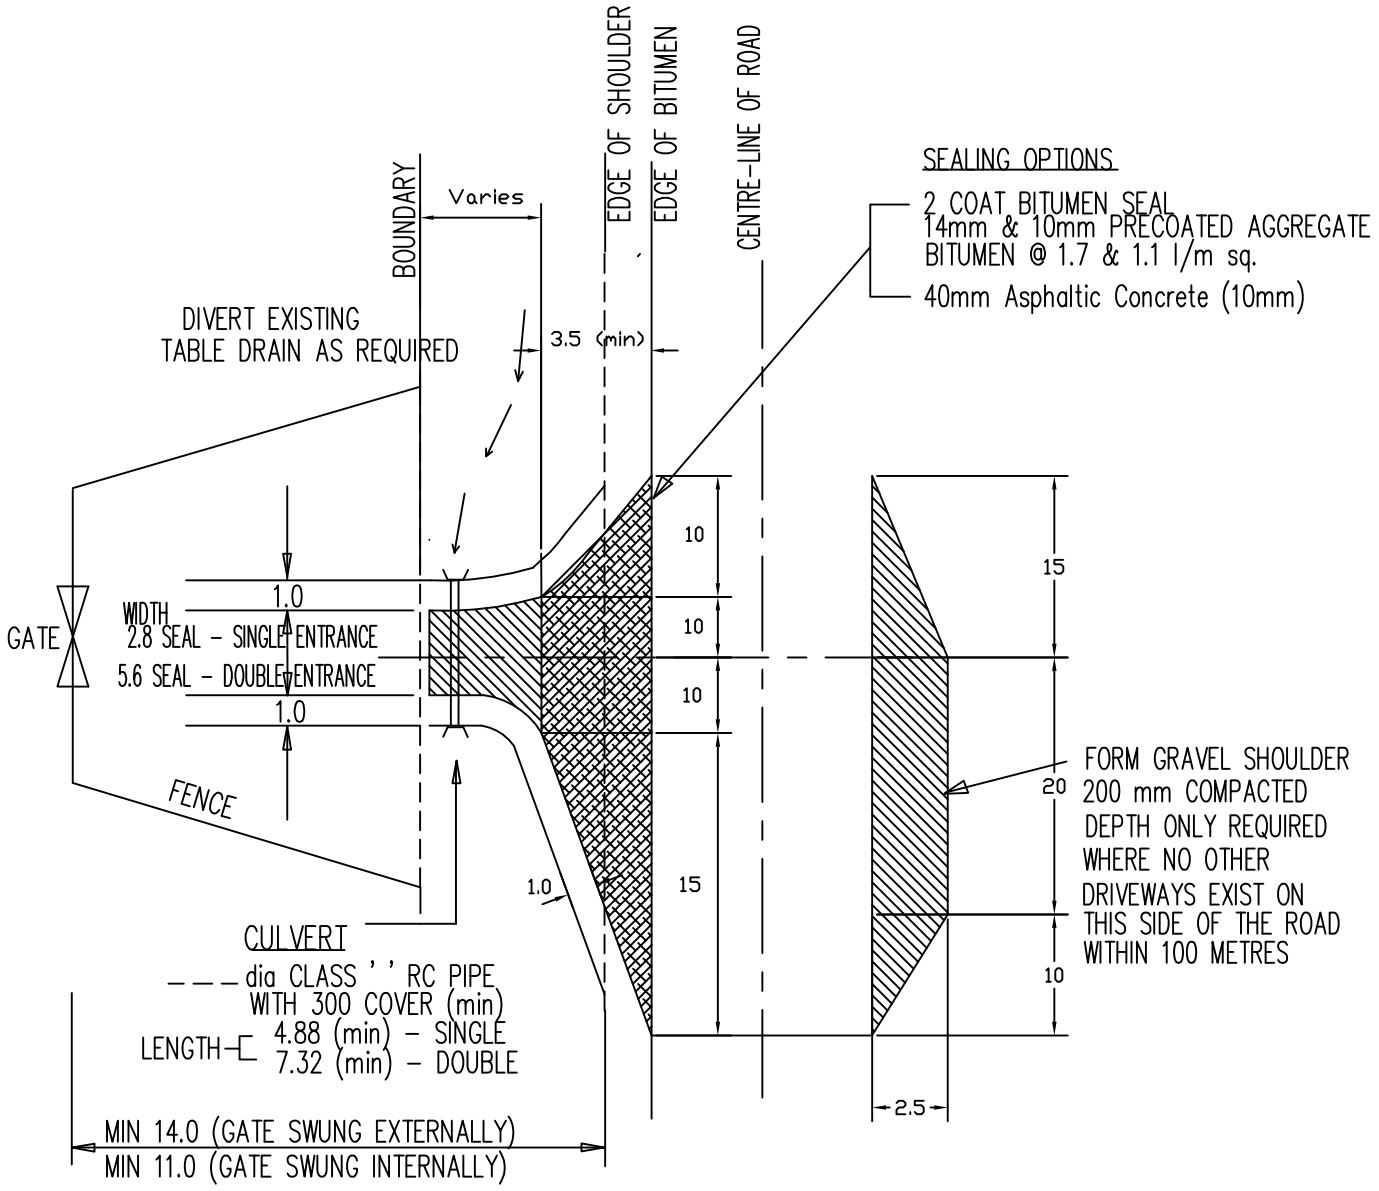

PLAN – Scale 1:250

NOTE :
ALL DIMENSIONS IN METRES UNLESS SHOWN OTHERWISE

STD. DWG. No. SD00011

DUNGOG SHIRE COUNCIL

RIGHT OF CARRIAGEWAY ENTRANCE
BUSROUTE RURAL BITUMEN ROADS

DEC 2002